


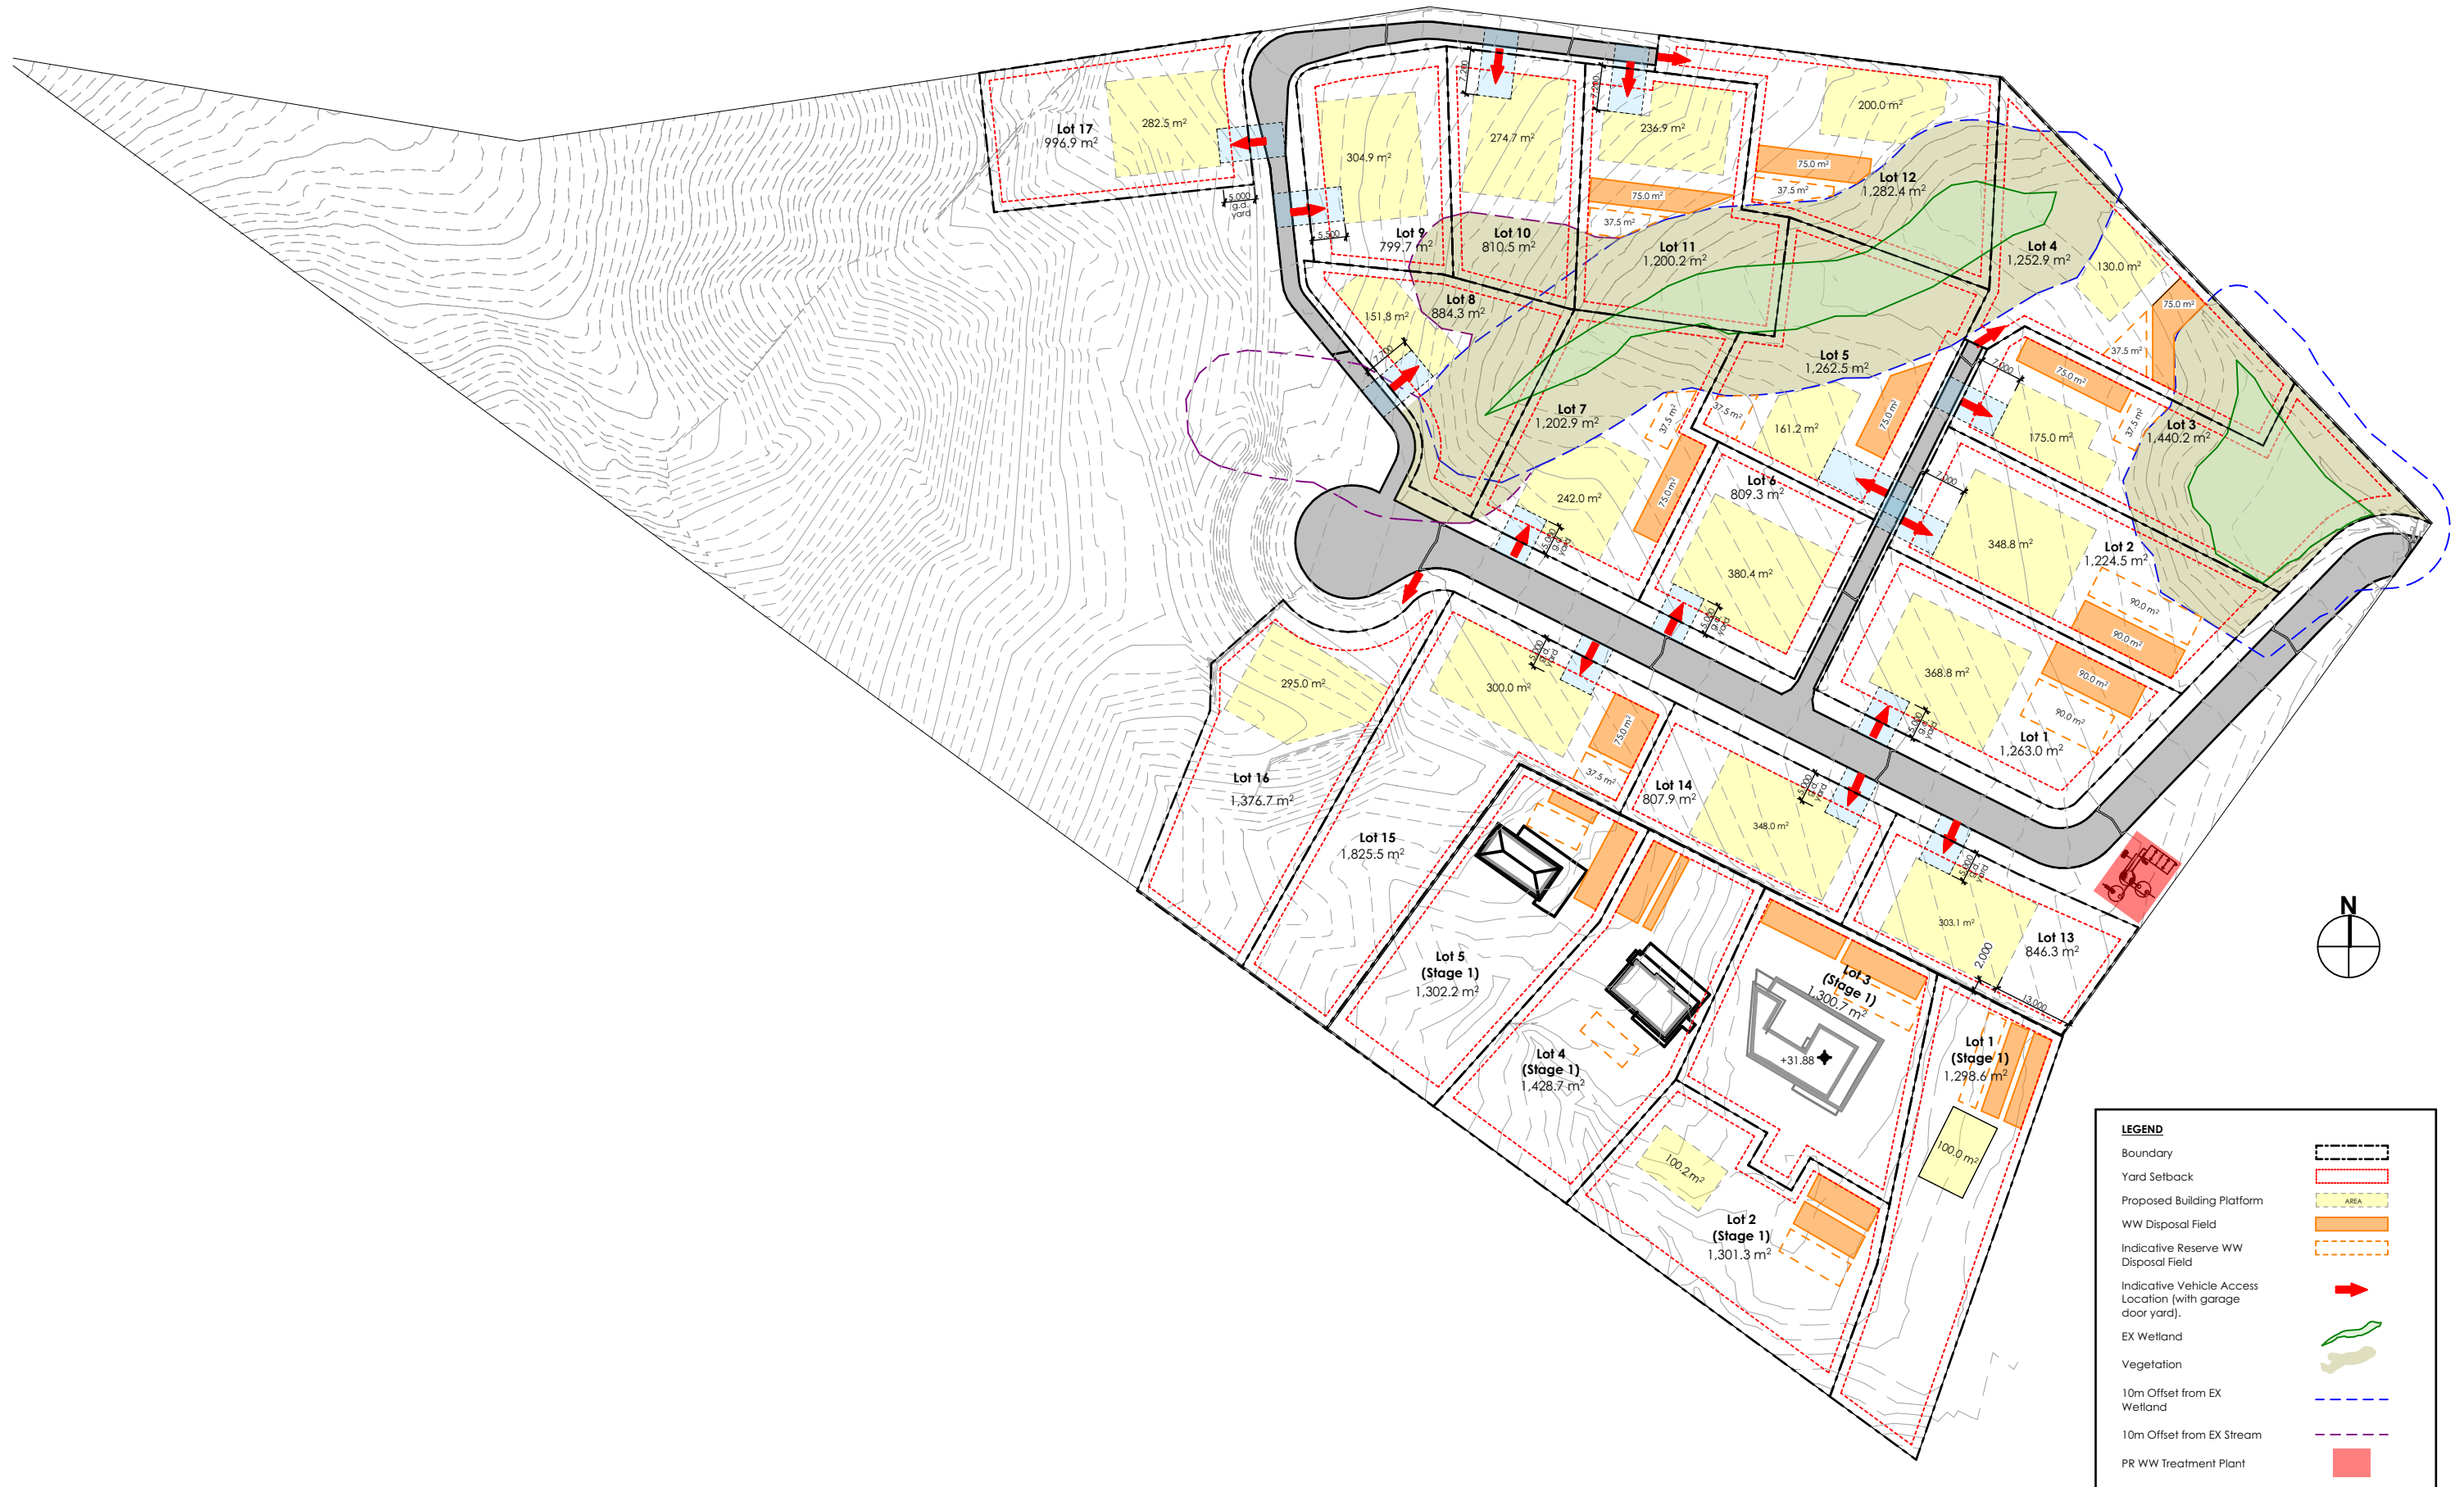

Level-2 117 Vincent Street
Auckland, New Zealand
PO Box 2588 Auckland

Telephone +64 (09) 303 1273
Email studio@bsw.net.nz
www.bswarchitects.nz

Hahei Residential Development
92 Hahei Beach Road

Site Platform Plan

Project: 564-03
Date: 02/10/2026

SK-10
1:1000 @ A3



bsw architects ltd
© copyright reserved